VIEW P M 1 : 25

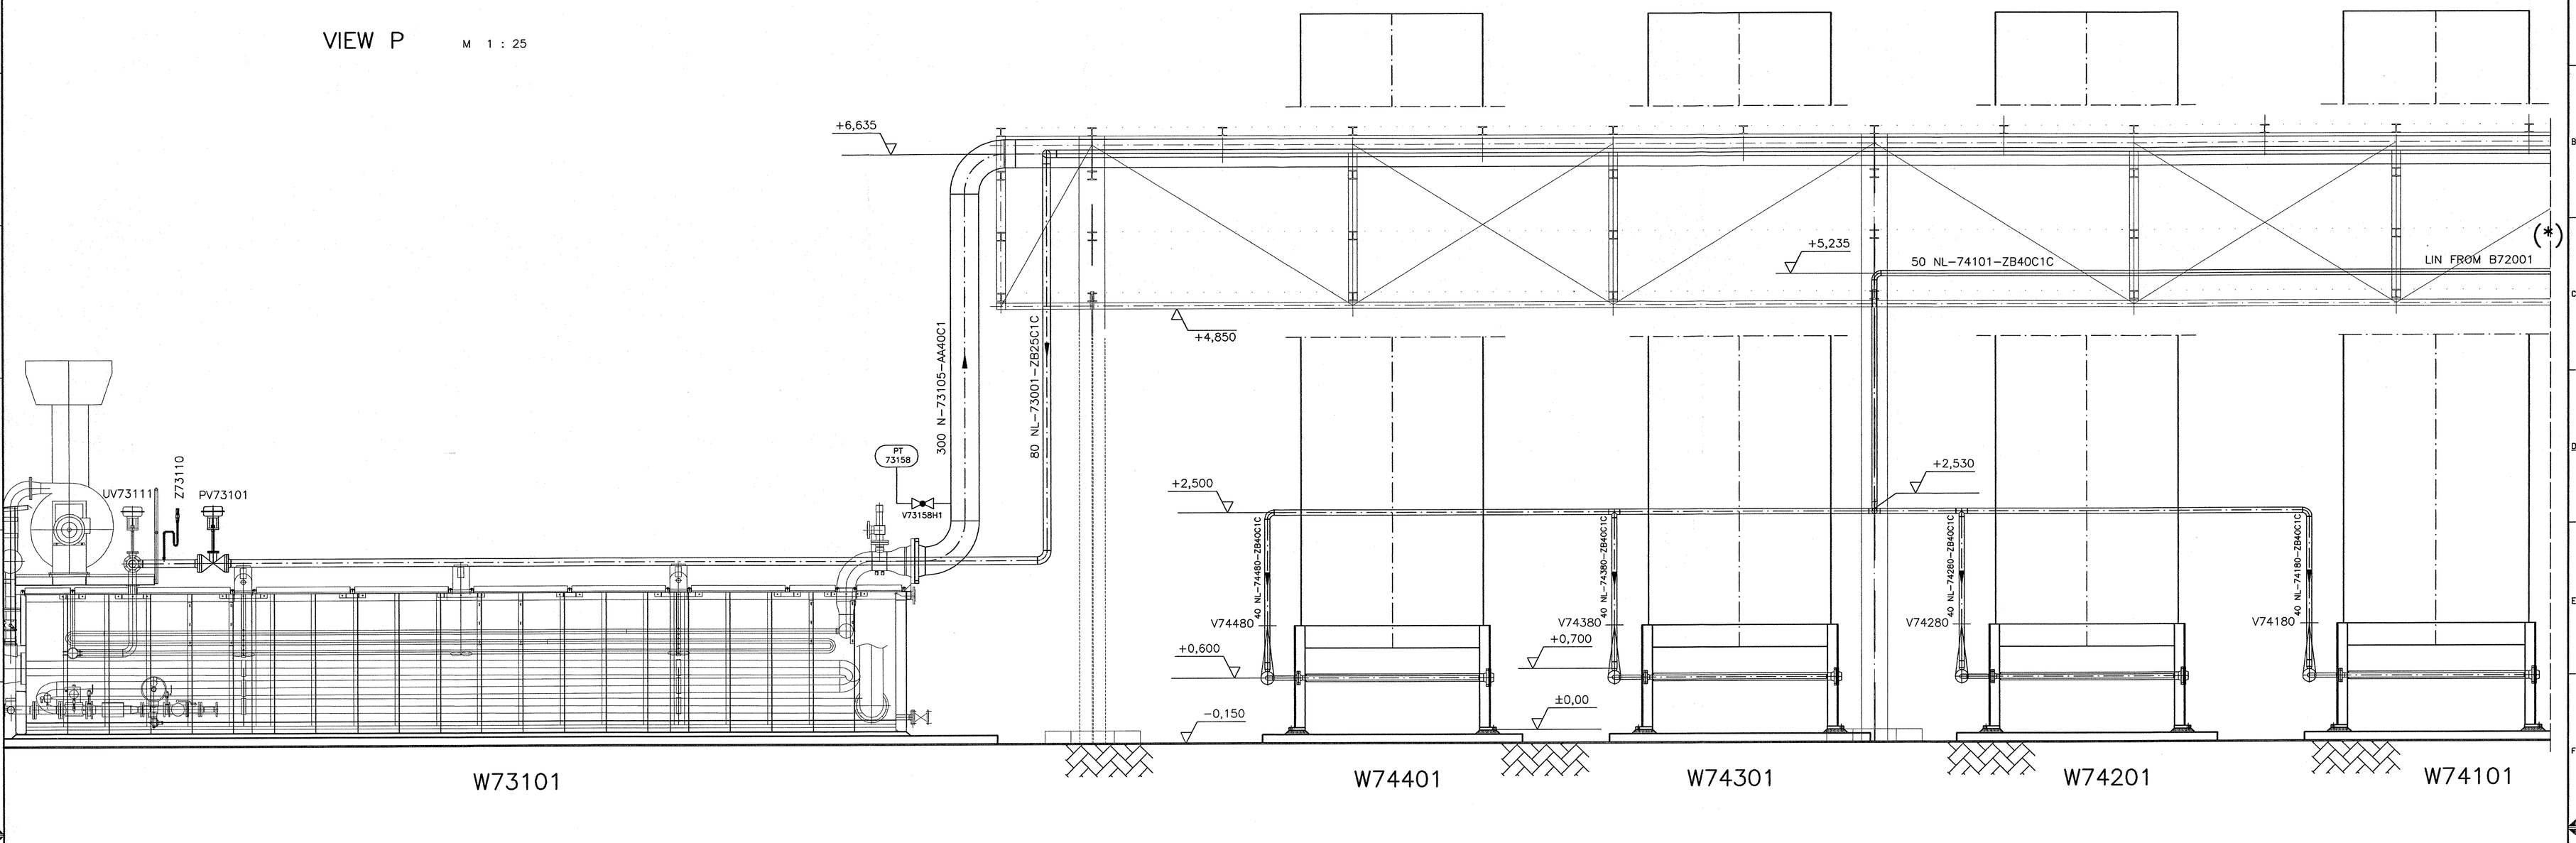

VIEW P M 1 : 25

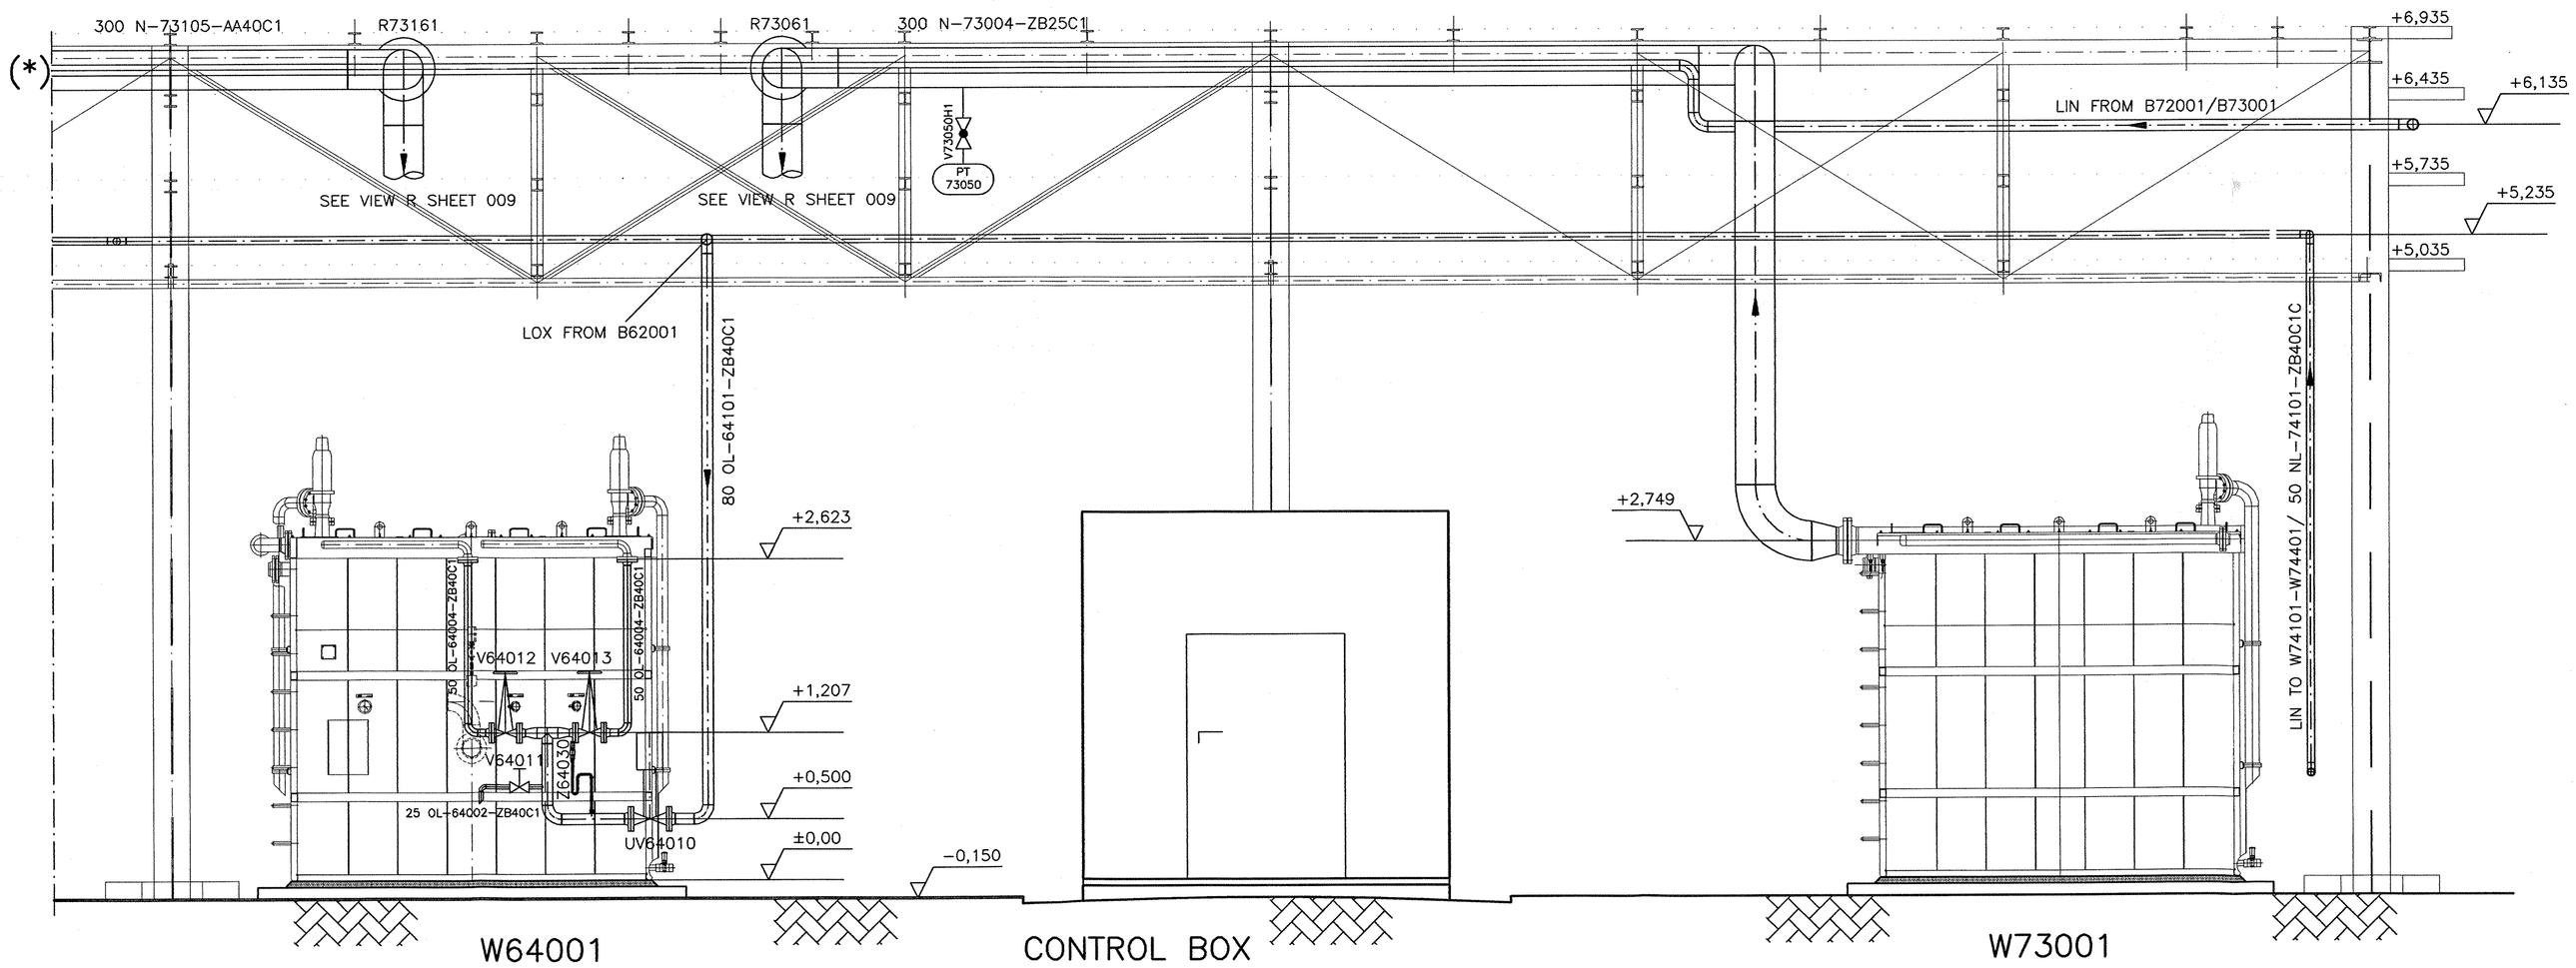

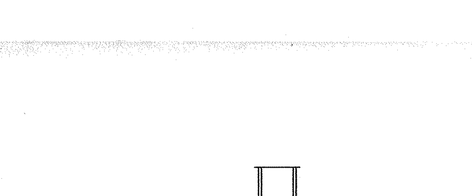

LEVELS

TOP OF INTERNAL ROADS: 225,00m n.m.
TOP OF FOUNDATION: 225,10m
BOTTOM OF STEEL STRUCTURE: 225,15m = ±0,00

This drawing is protected by copyright. It may not be copied or used without our written consent and may not be communicated to a third party.

Rev	Änderung	Datum	bearb.	geprüft
_C	diverse	24.06.05	Dz/IES	Gona
_B	diverse	26.04.05	Dz/IES	Gona

AIR LIQUIDE
Air Liquide AGS GmbH

Date : 10.11.2004	Name : Dziadek/IES	Checked: Rüdiger	History file: 792.87079006.doc
Job code: K70101,ASU No.9 Kosice		Scale 1 :25	Original format DIN A0
Reference: Piping Plan		Sheet: 006	of 010 Sheets
Replaces: 79_____		Drawing No:	Rev.
Replaced by: 79_____	Title: View P (Vaporizer Inlet)	792.87079	_C

Rev. 1
31.01.2005