This drawing is protected by copyright.
It may not be copied or used without our written authorization and it is strictly prohibited to disclose it to any third parties.

POHLAD B– SEVEROZÁPADNÝ
View B

SP7 KS:1 STENOVÝ PANEL–2745x1995x120
POHLAD P7 M 1:25

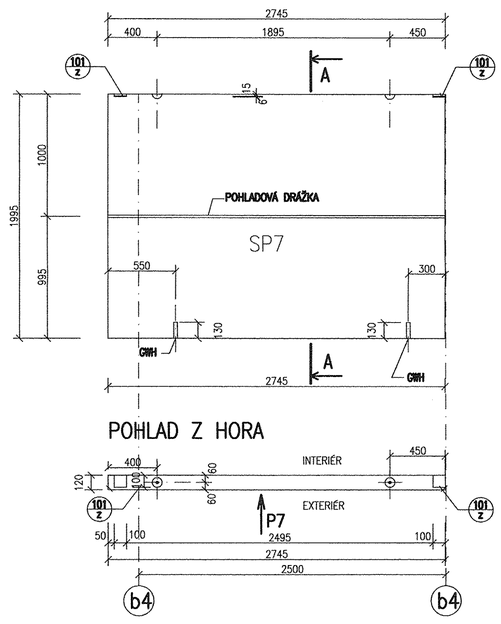

SP8 KS:1 STENOVÝ PANEL–4490x1995x120
POHLAD P8 M 1:25

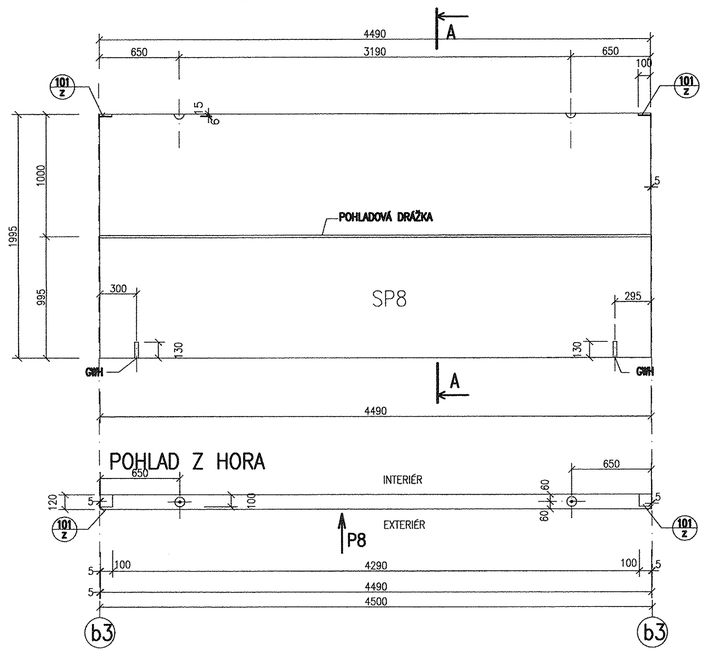

SP9 KS:1 STENOVÝ PANEL–5245x1995x120
POHLAD P9 M 1:25

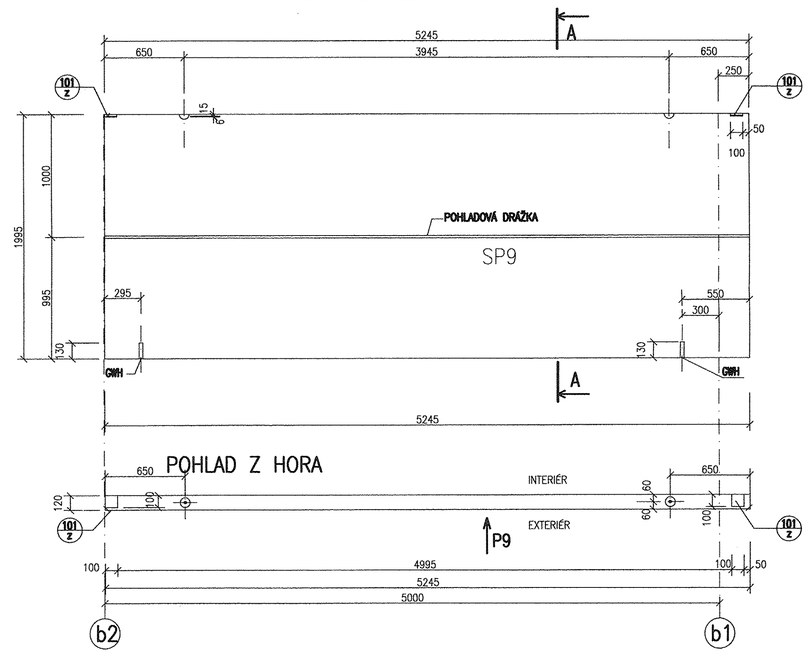

DETAIL 4 M1:10

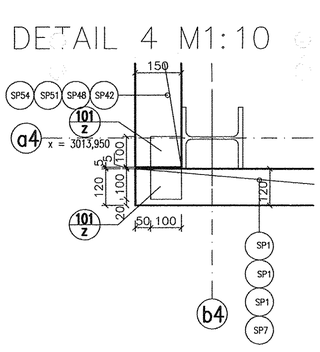

DETAIL 3 M1:10

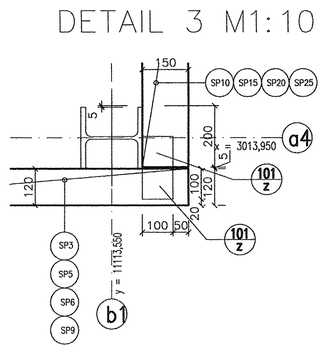

SP4 KS:2 STENOVÝ PANEL–4490x1990x120
POHLAD P4 M 1:25

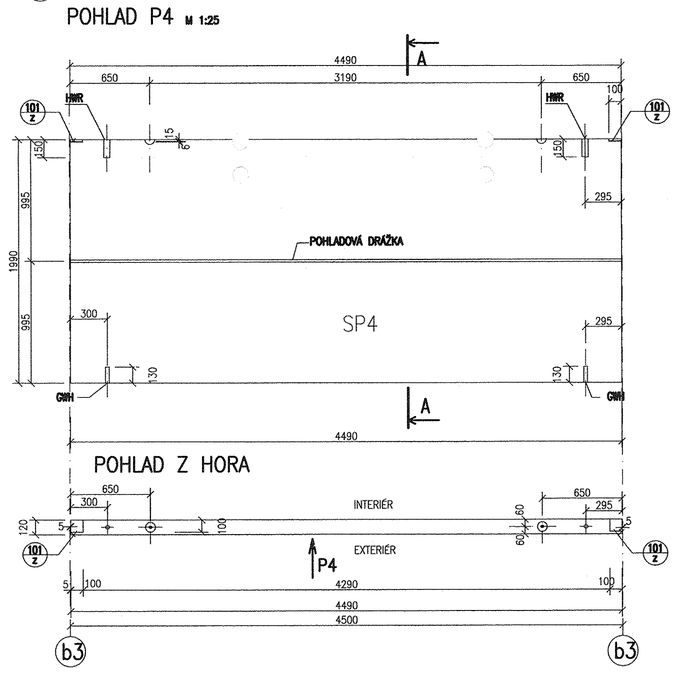

SP6 KS:1 STENOVÝ PANEL–5245x1990x120
POHLAD P6 M 1:25

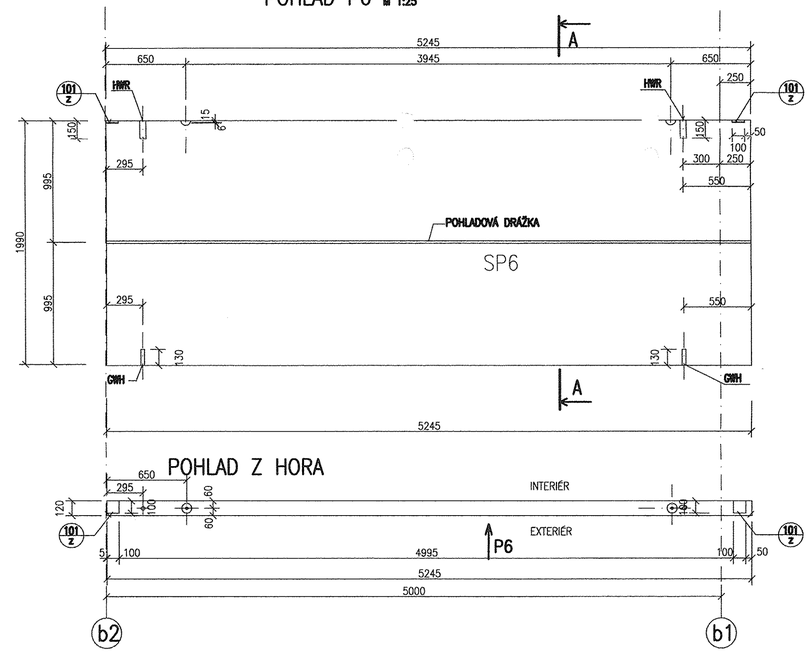

POHLAD B– SEVEROZÁPADNÝ
View B M 1:50

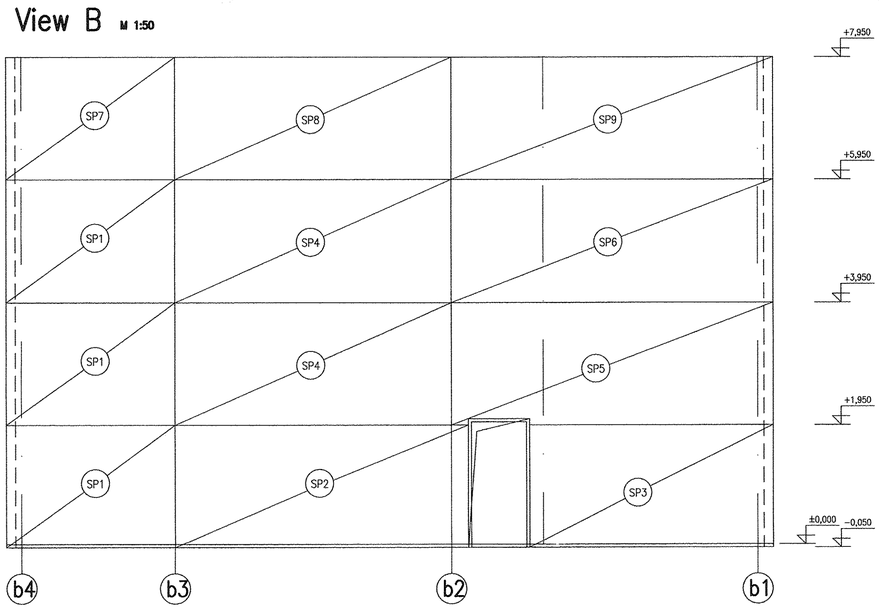

SP5 KS:1 STENOVÝ PANEL–5245x1990x120
POHLAD P3 M 1:25

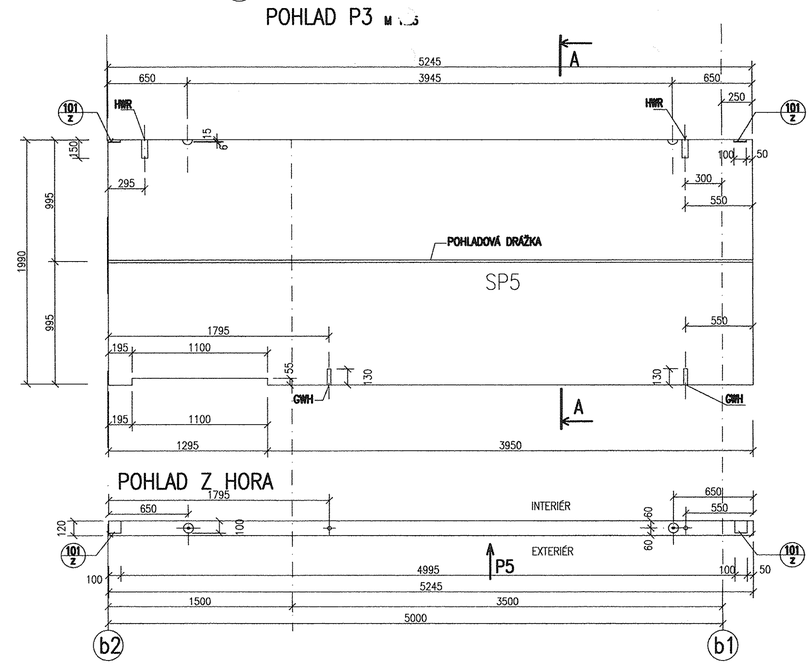

SP1 KS:3 STENOVÝ PANEL–2745x1990x120
POHLAD P1 M 1:25

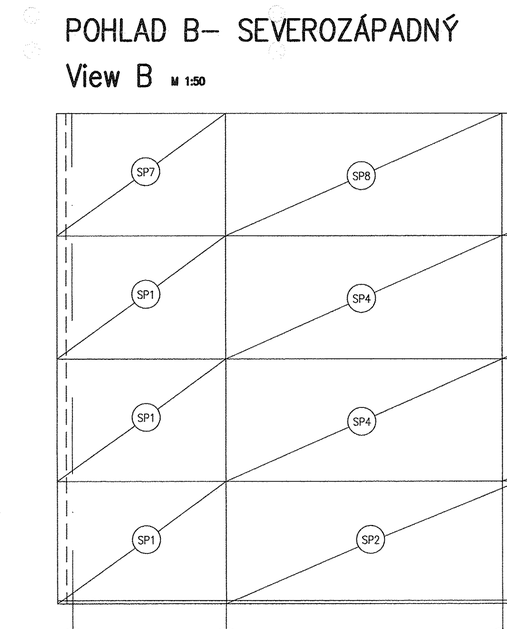

REZ A–A
M 1:25

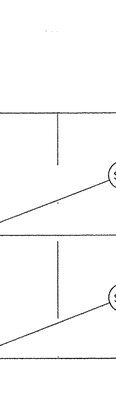

SP2 KS:1 STENOVÝ PANEL–4765x1990x120
POHLAD P2 M 1:25

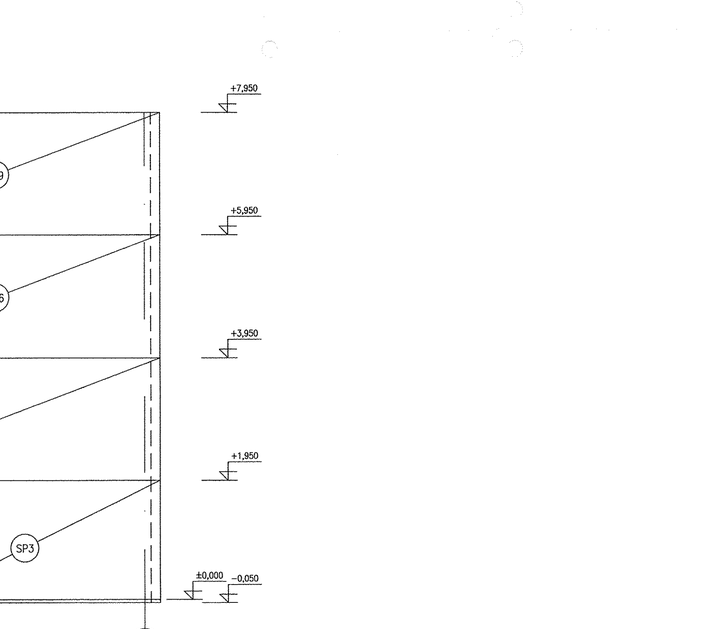

SP3 KS:1 STENOVÝ PANEL–3970x1990x120
POHLAD P3 M 1:25

LEVELS

TOP OF INTERNAL ROADS: 225,00m n.m.
TOP OF FOUNDATION: 225,10m
BOTTOM OF STEEL STRUCTURE: 225,15m = ±0,00
±0,000=225,150 m n.m Jadran

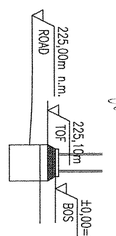

REALIZAČNÝ PROJEKT JE SPRACOVANÝ POD Č.Ú. 3821.2.002.AS–

FREIGABE FOR CONSTRUCTION
27-10-2005

PRODUKT VYTVORENÝ VYHOTOVENÁ

REPLACES: 79_____	HPK engineering a.s.	REV.	0		
REPLACED BY:79_____	AIR LIQUIDE	DATE	20.10.2005		
		NAME	ING.NOGA		
JOB CODE: K70101		CHECKED	ING.PAVLIČKO		
REFERENCE: ASU No.9 KOŠICE					
TITLE: UNIT 1 – COMPRESSOR BUILDING SO 002 KOMPRESOROVÁ STANICA–VÝKRES TVARU PANELOV SHAPE OF WALL PANELS– VIEW B		SCALE 1:25		HISTORY FILE	
		SHEET: 003		ORIGINAL FORMAT A0	
		DRAWING NO.:	792.87452	OF 012 SHEETS	REV. 0