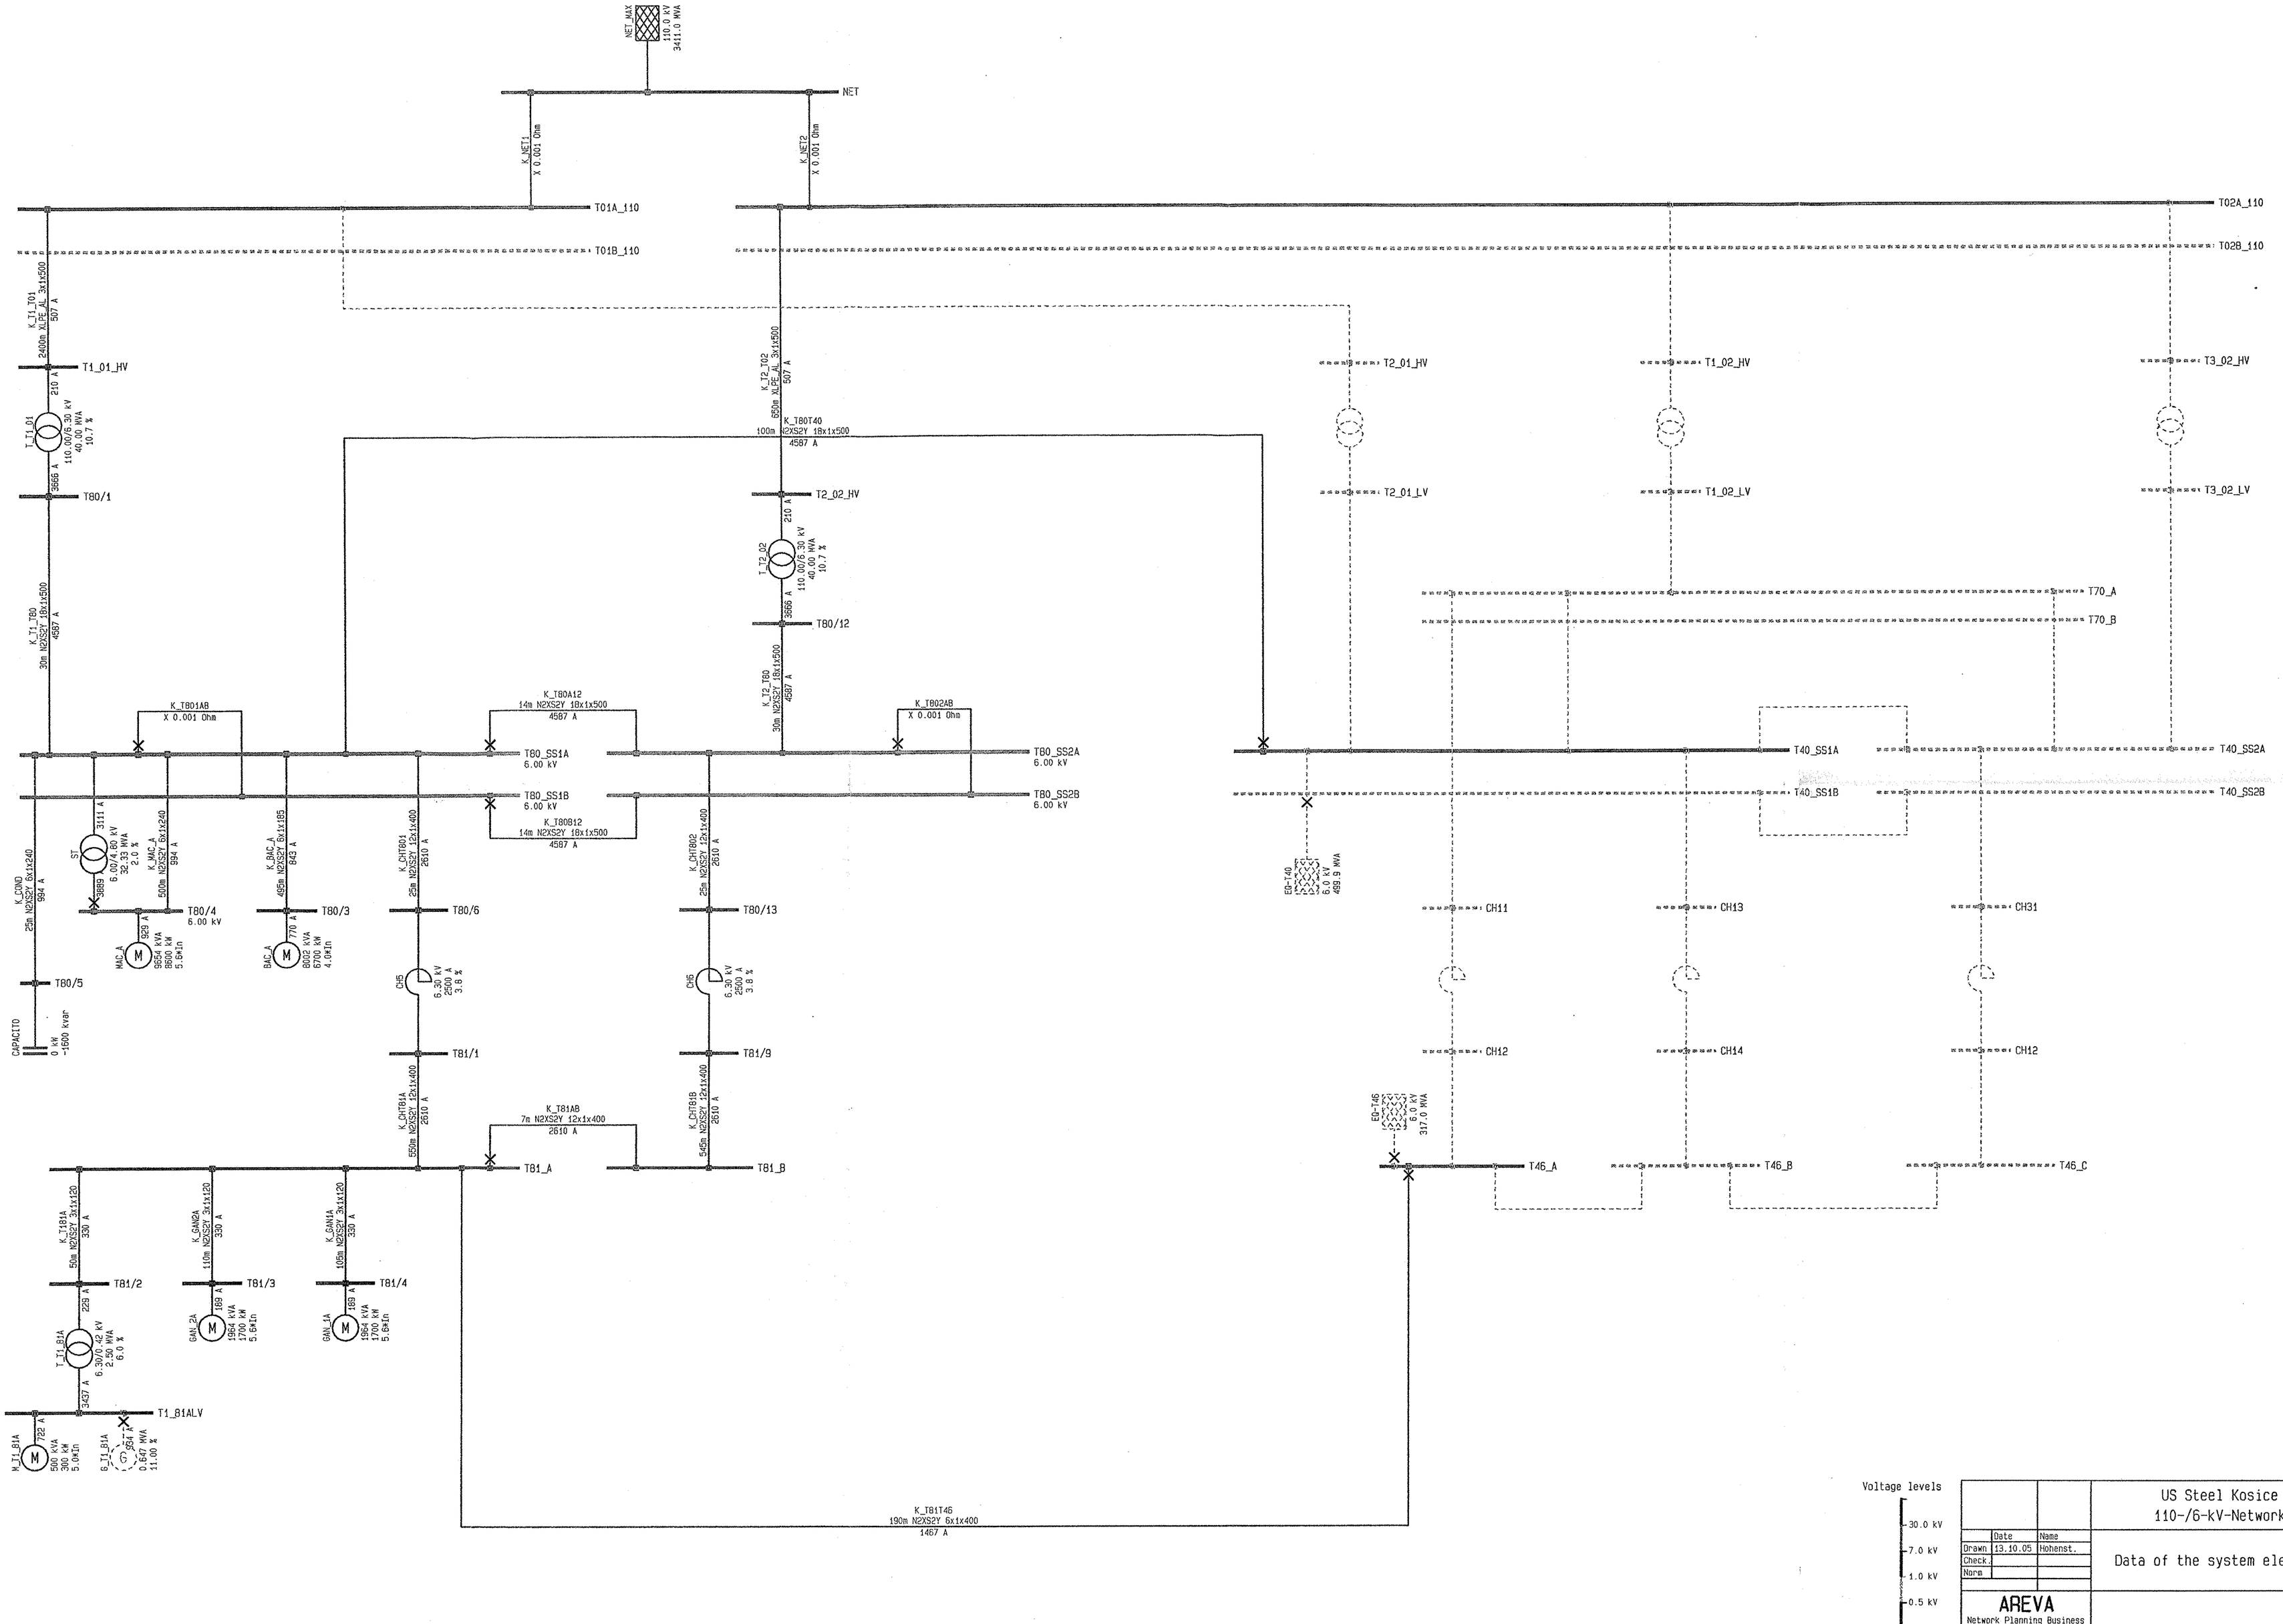

			US Steel Kosice 110-/6-kV-Network
	Date	Name	
Drawn	13.10.05	Hohenst.	Data of the system elements
Check.			
Norm			
AREVA Network Planning Business			Figure 1
Original:		Repl. for:	Repl. by: