STRECHA
ROOF
M 1:50

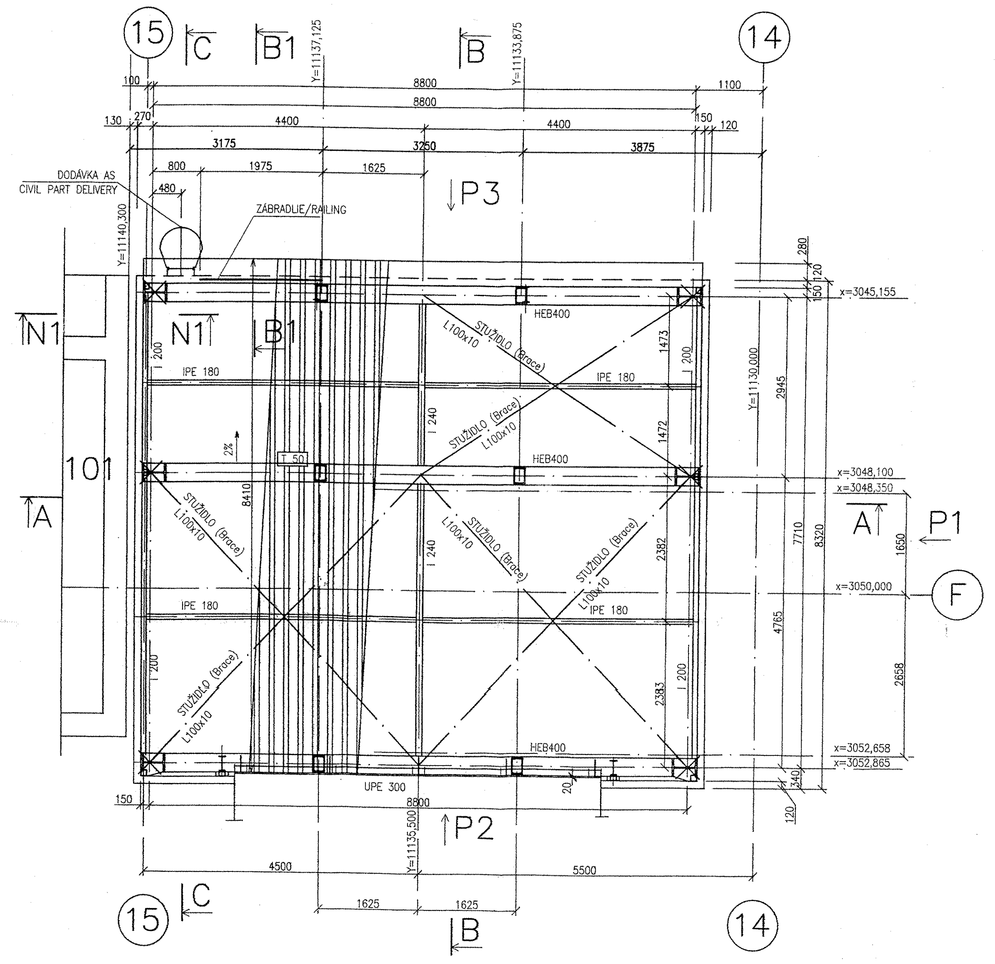

KOTVENIE
ANCHORING
M 1:50

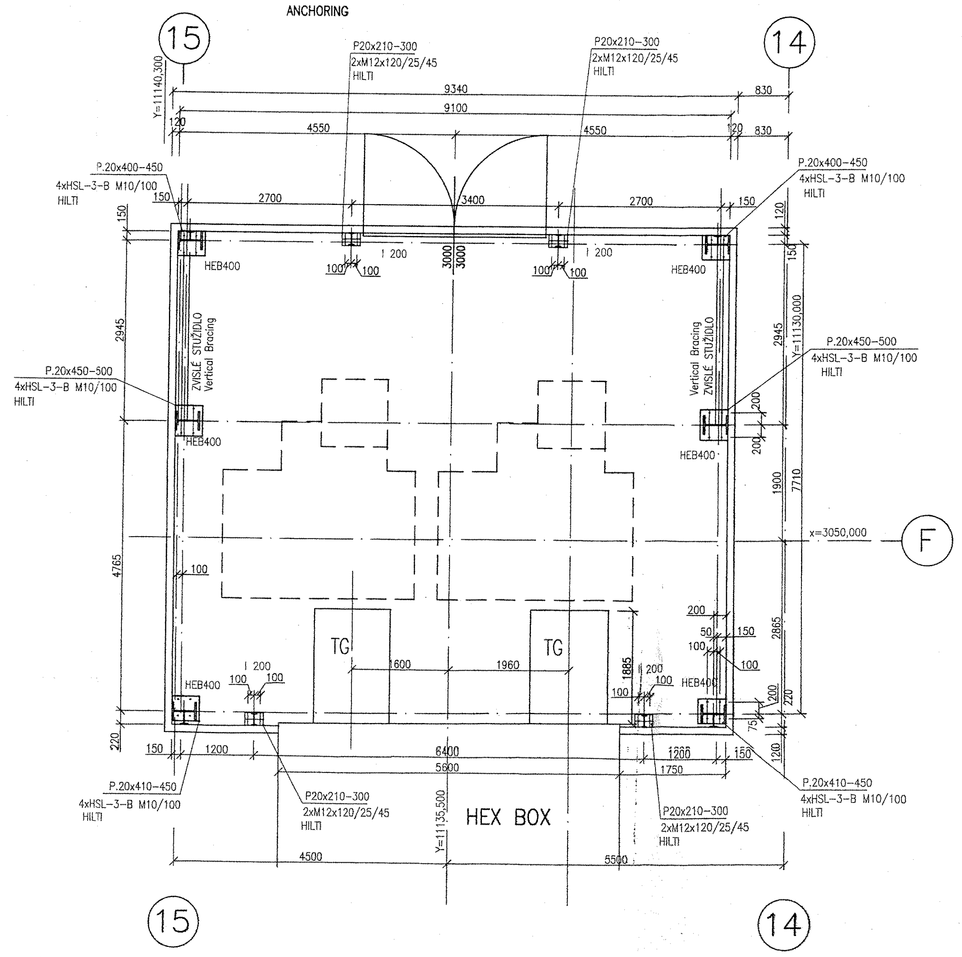

B – B
SECTION B – B
M 1:50

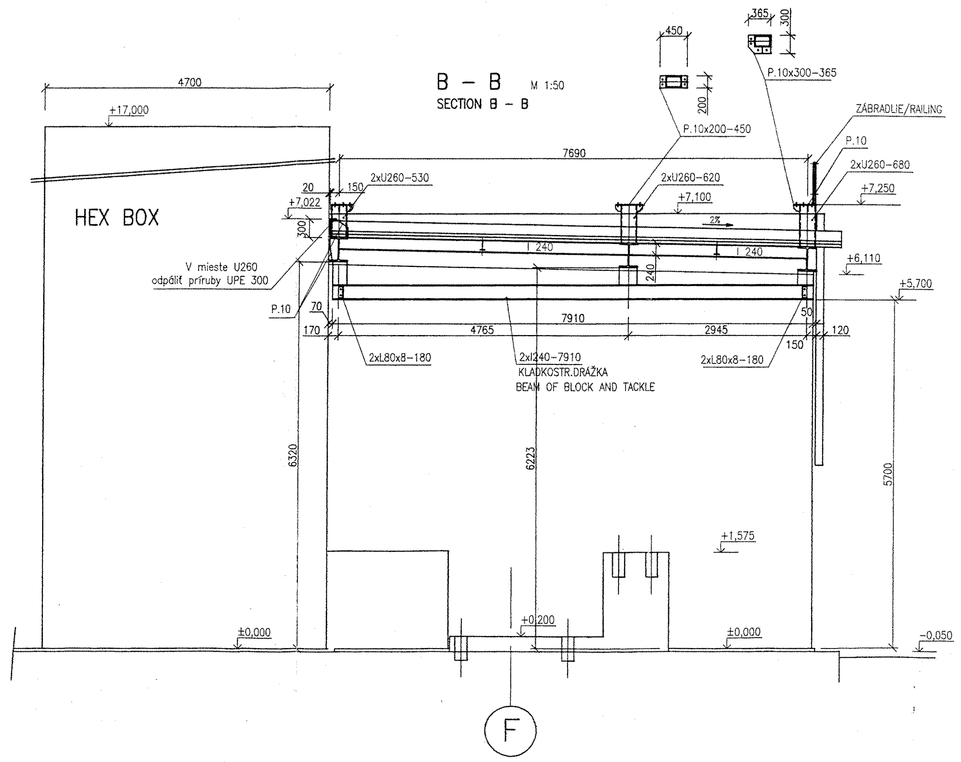

B1 – B1
SECTION B1 – B1
M 1:50

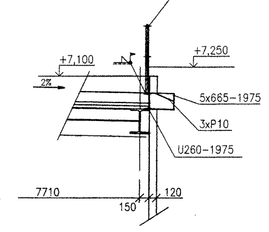

N1–N1
SECTION N1 – N1
NÁSTAVCE / Legs
M1: 20

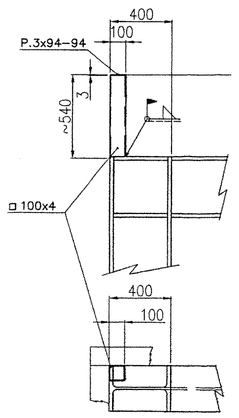

C – C
SECTION C – C
M 1:50

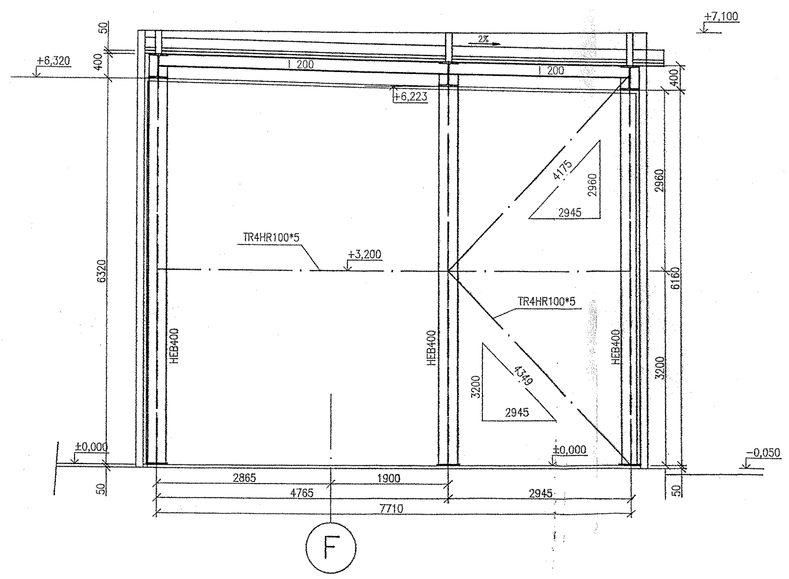

A – A
SECTION A – A
M 1:50

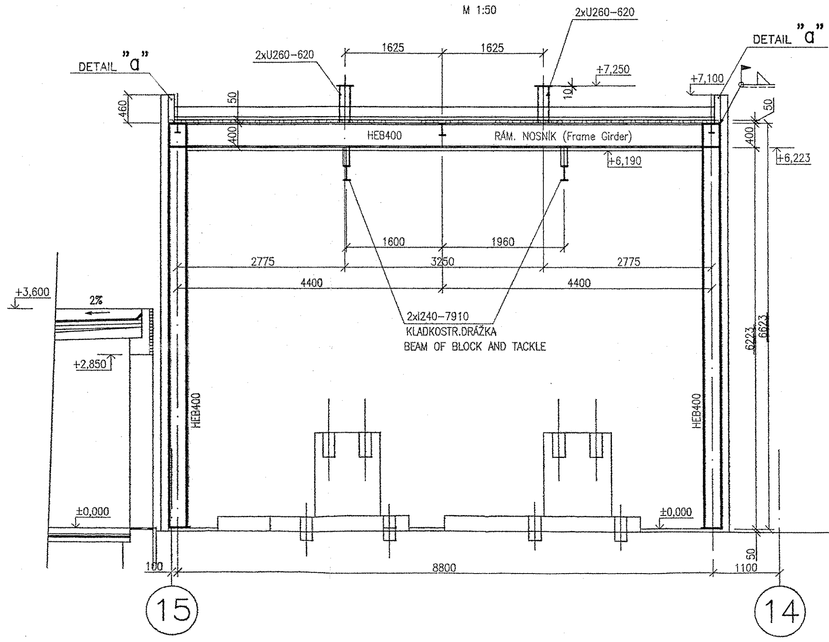

DETAIL "a"
M1: 20
NÁSTAVCE / Legs

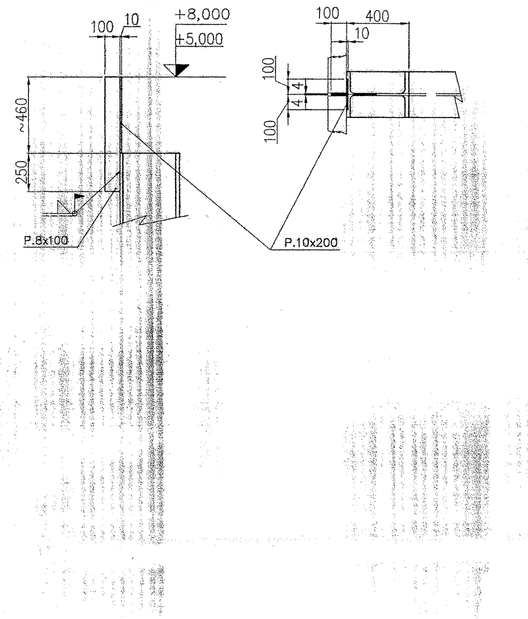

VIEW P1
M 1:50

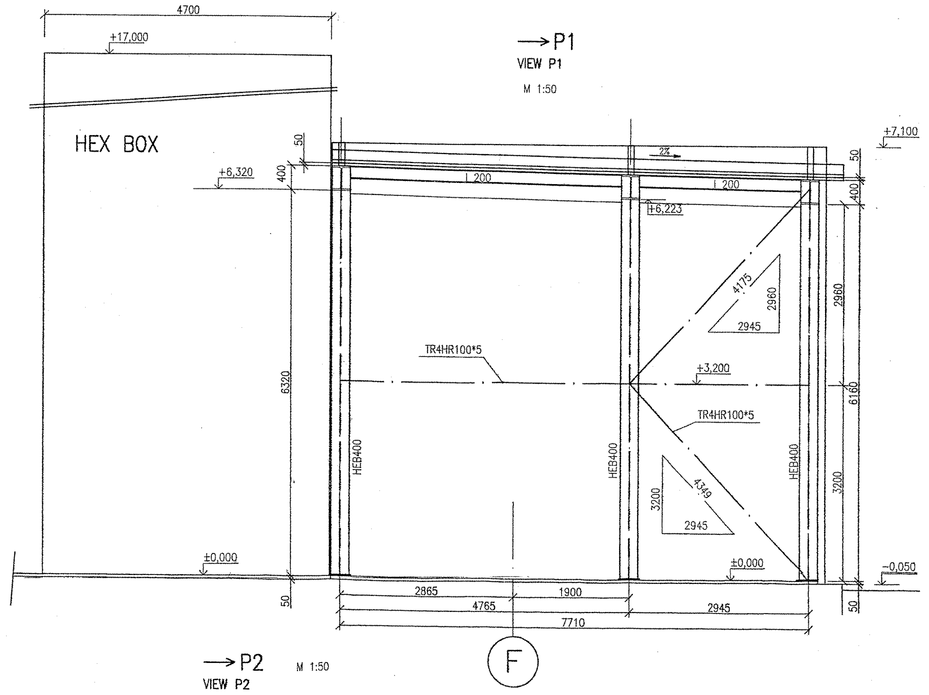

VIEW P2
M 1:50

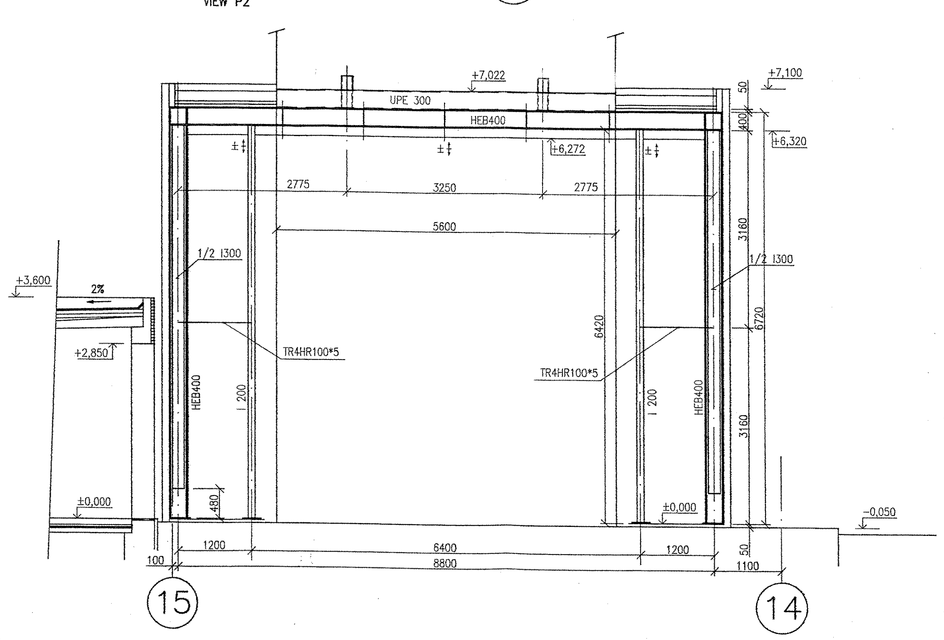

VIEW P3
M 1:50

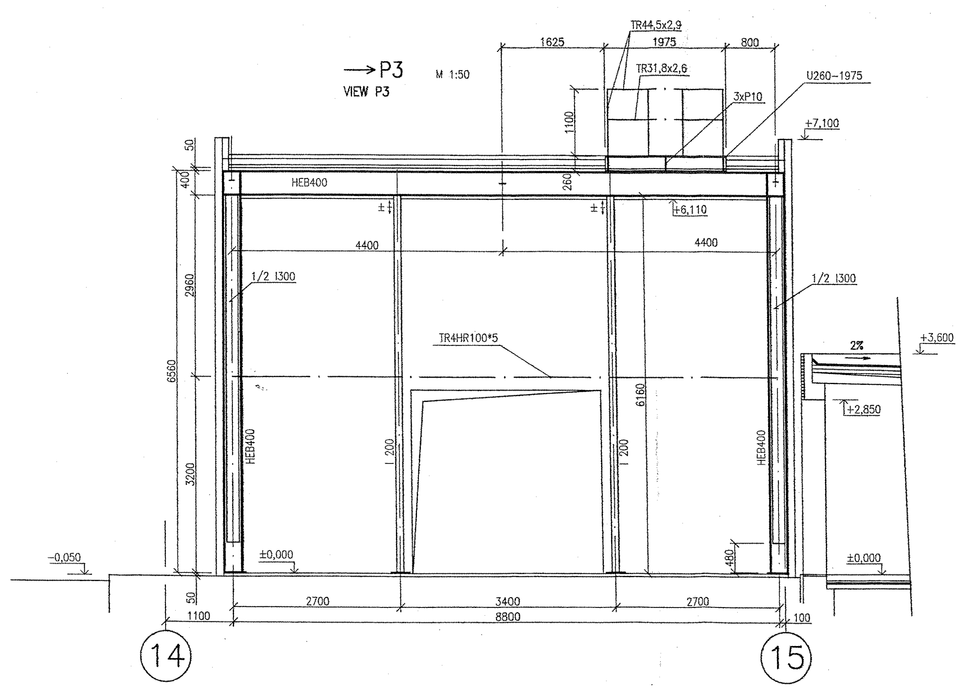

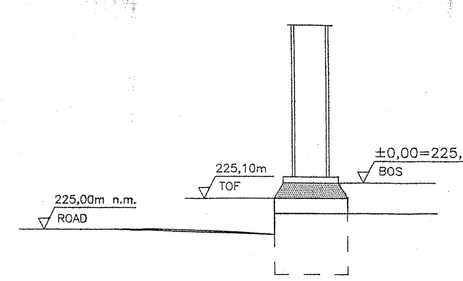

LEVELS
TOP OF INTERNAL ROADS:
TOP OF FOUNDATION:
BOTTOM OF STEEL STRUCTURE OR EQUIPMENT: 225,15m = ±0,00

PLANT NORTH

FREIGABE FOR CONSTRUCTION

±0,000=225,15 m n. m. Jadran

PROJEKT PRE REALIZÁCIU STAVBY POD z. č. 3821.2.001.0K–01

REV	DATE	NAME	CHECKED	HISTORY FILE
B				
A	13.06.2005	ING.ĎURAŠKOVÁ	ING.PAVLÍČKO	REAL.PROJ./CONSTRUCTION DESIGN
0	08.03.2005	ING.ŠMUCER	ING.PAVLÍČKO	TENDR.DOK./TENDER DOCUMENTATION

HPK engineering a.s.

AIR LIQUIDE

JOB CODE: K70101
REFERENCE: ASU No.9 KOŠICE
SCALE 1:100 | ORIGINAL FORMAT 16xA4
SHEET: 001 | OF 003 SHEETS

TITLE: UNIT 6 AIR SEPARATION-CONSTRUCTION DESING-BUILDING PART 1
SO 001 RÝCHLOTUHNÚCI BLOK
SO 001 LOW TEMPERATURE BLOCK
BUDOVA TURBÍN-PODKLADY A REZY/TURBINES BUILDING-PLANES AND SECTION

REPLACES: 79_____
REPLACED BY:79_____

DRAWING NO.: 792.87437 | REV. A

This drawing is protected by copyright. It may not be copied or used without written authorization and it is strictly prohibited to disclose it to any third parties.