REZ B-B
SECTION B-B

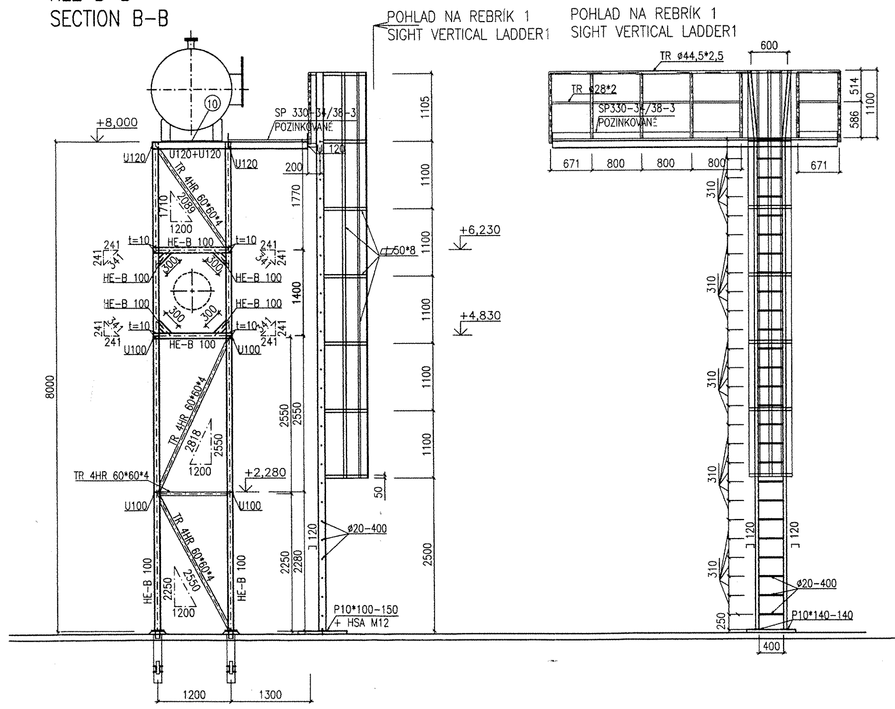

REZ E-E
SECTION E-E

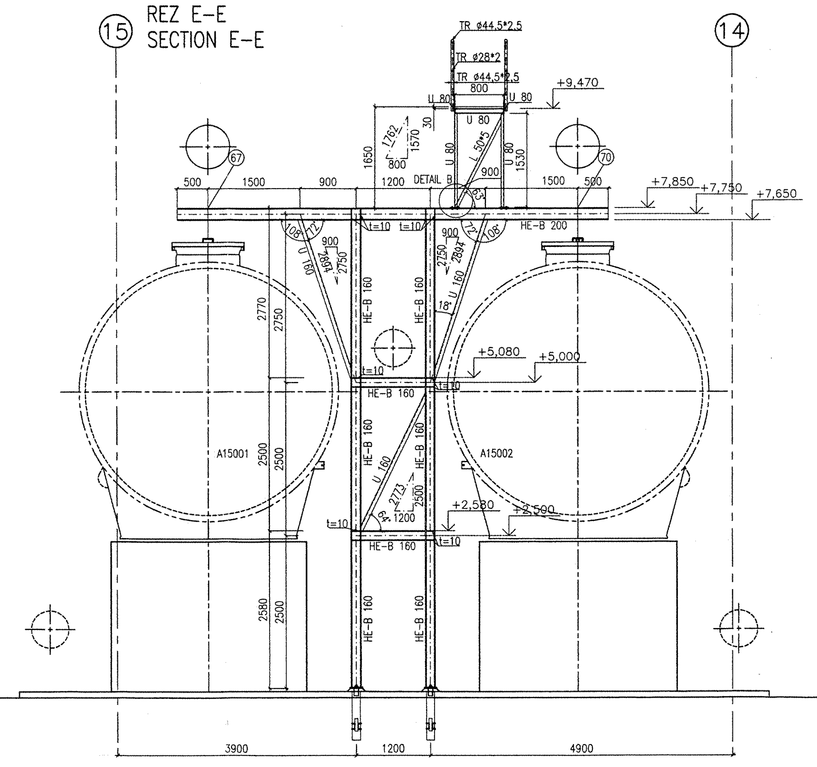

REZ F-F
SECTION F-F

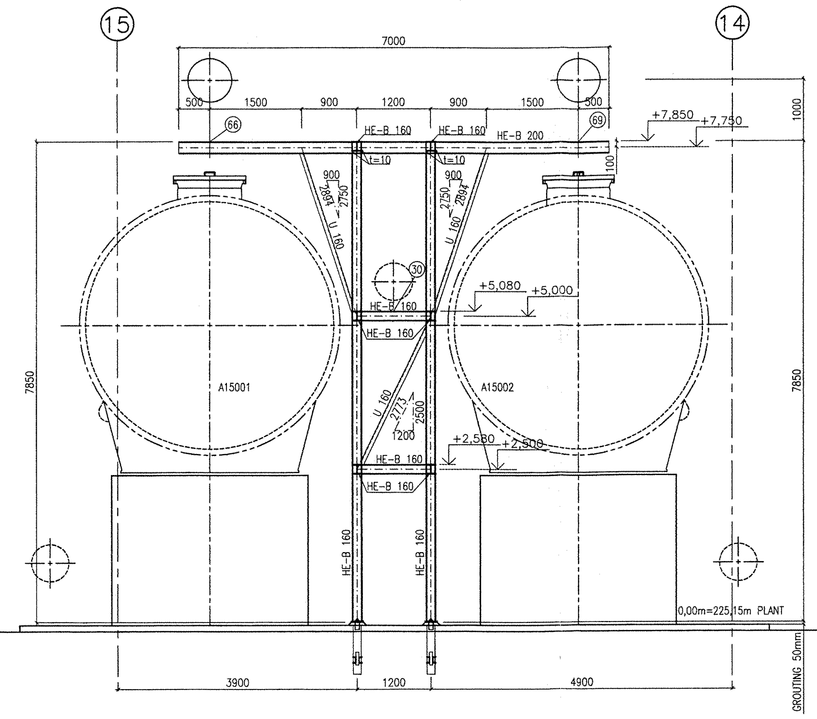

REZ G-G
SECTION G-G

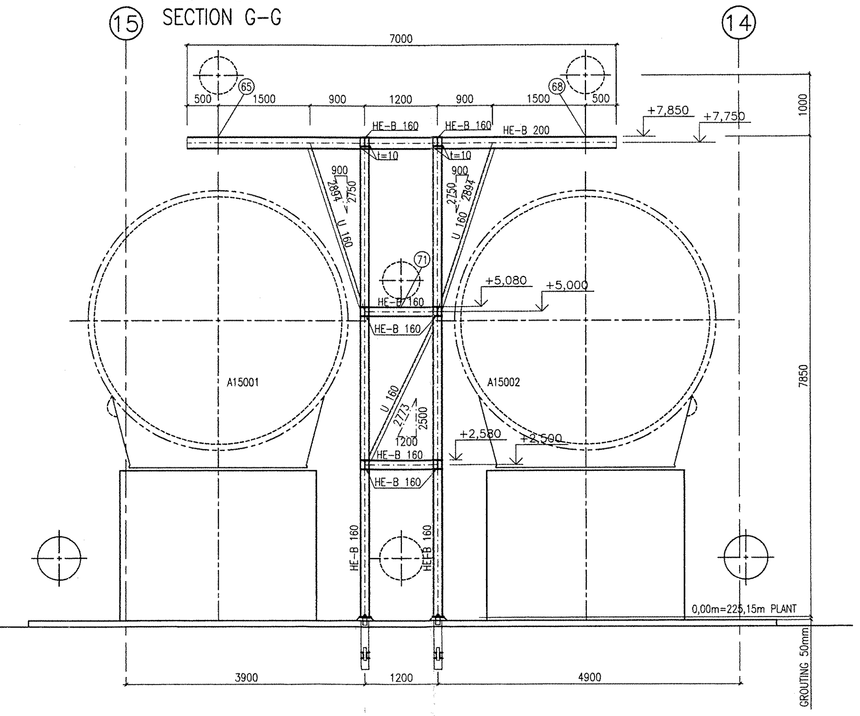

REZ A-A
SECTION A-A

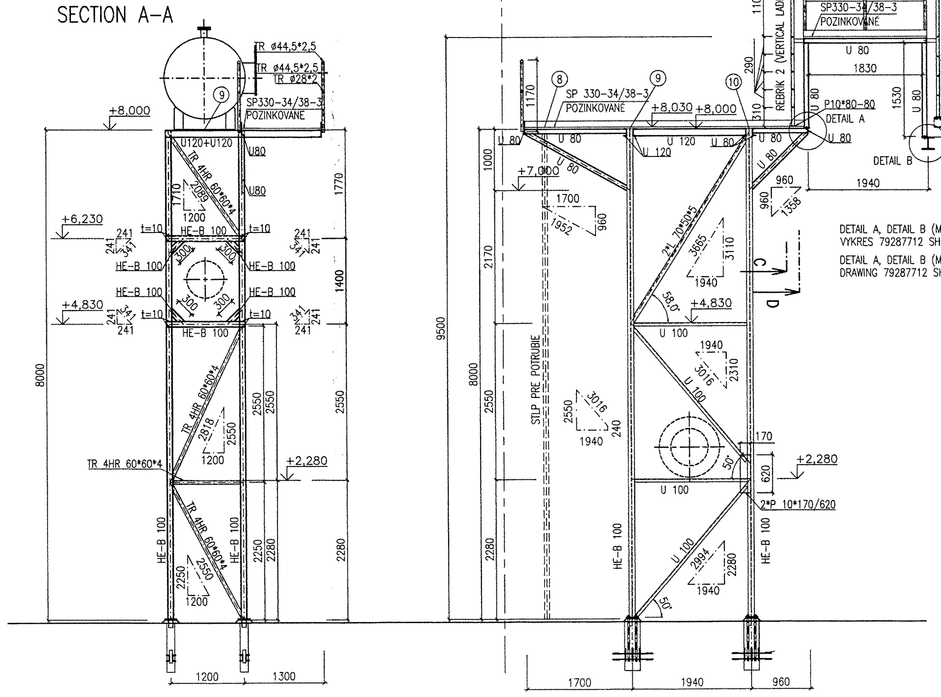

REZ I-I
SECTION I-I

REZ D-D
SECTION D-D

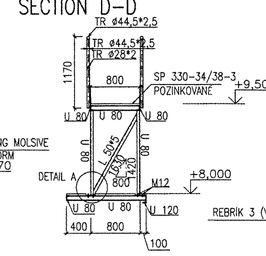

REZ C-C
SECTION C-C

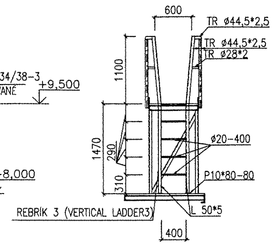

REZ H-H
SECTION H-H

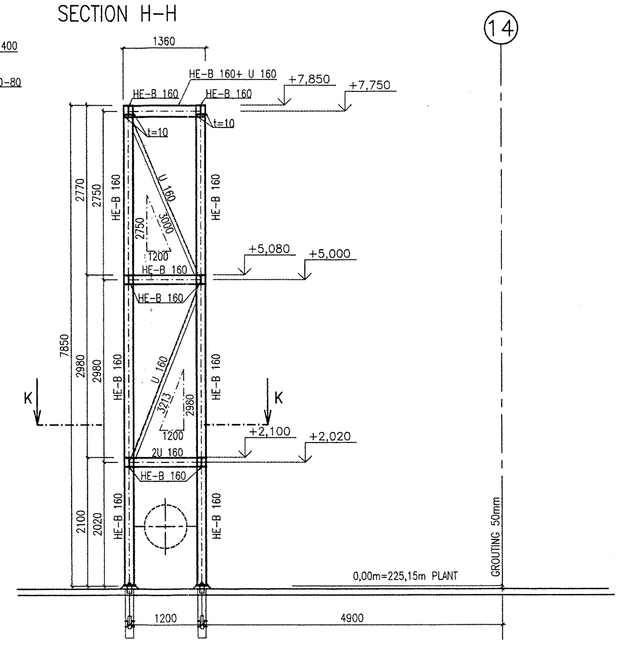

REZ K (M1:20)
SECTION K (M1:20)

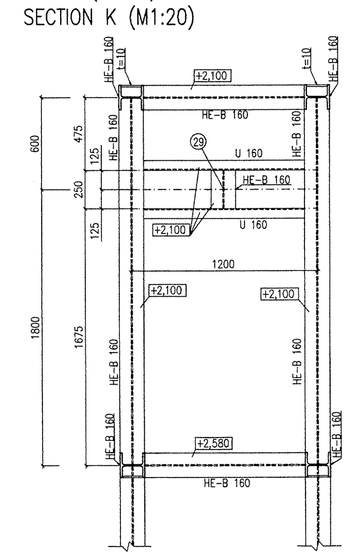

REZ M-M (M1:10)
SECTION M-M (M1:10)

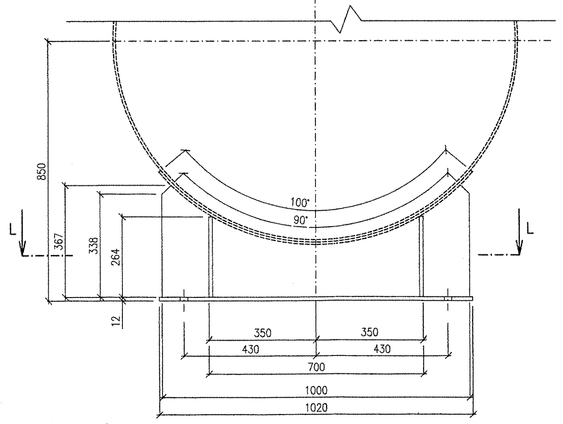

ULOZENIE MOLSIVE FILTRA NA NOSNÍK (M1:10)
DEPOSITION MOLSIVE FILTER ON CROSS-BEAM (M1:10)

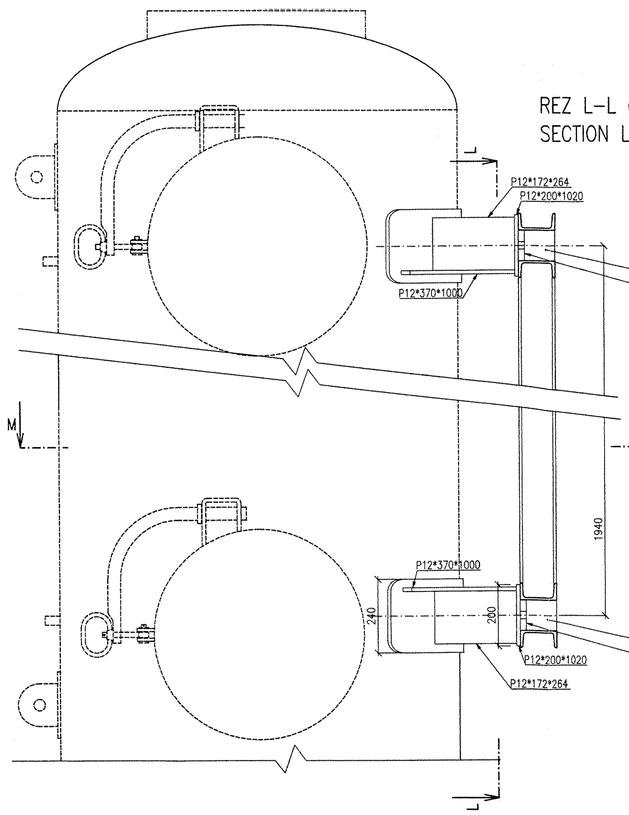

REZ L-L (M1:10)
SECTION L-L (M1:10)

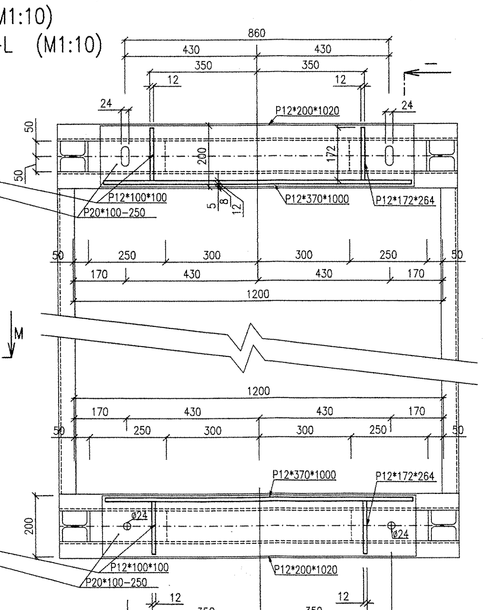

REZ J-J
SECTION J-J

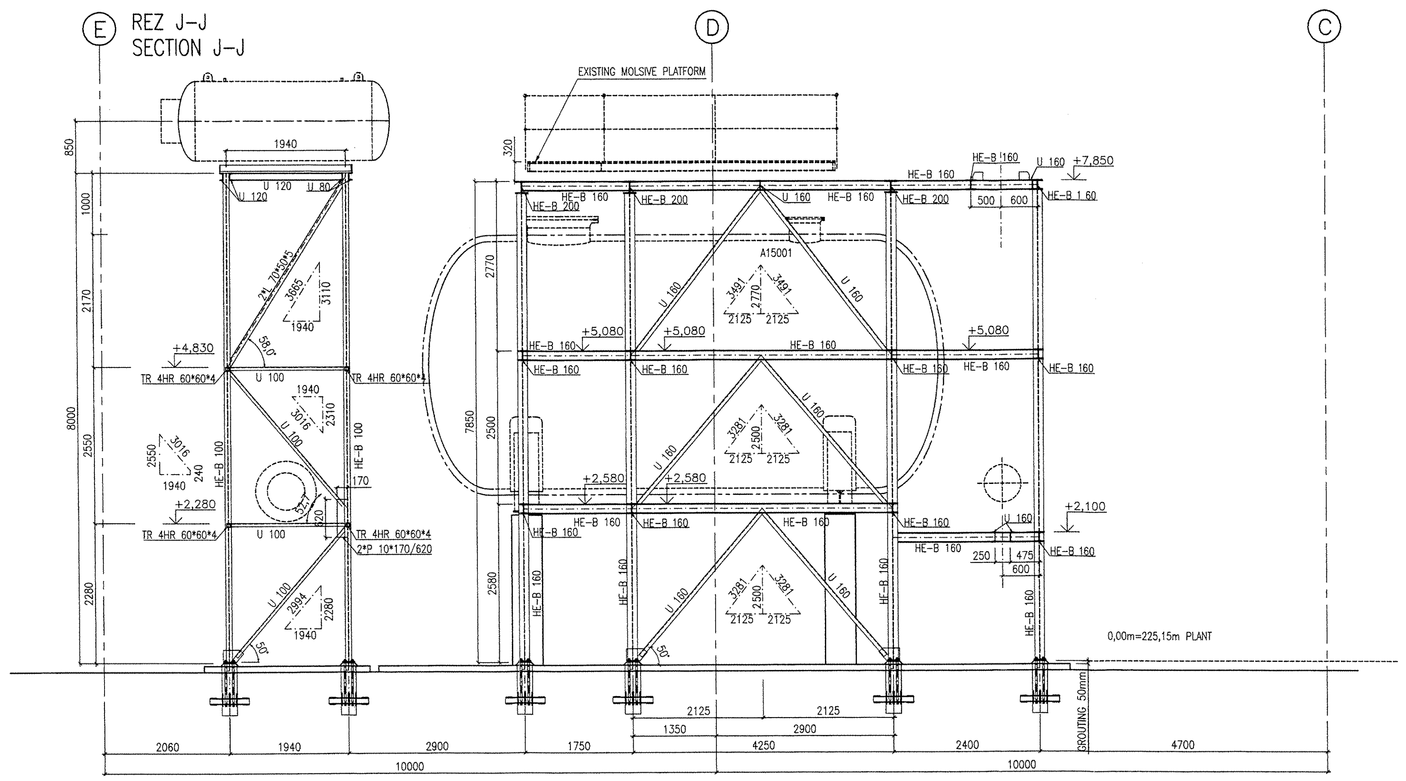

This drawing is protected by copyright. It may not be copied or used without our written authorization, and it is strictly prohibited to disclose to any third parties.

FREIGABE
FOR CONSTRUCTION
Ra 17.05.05

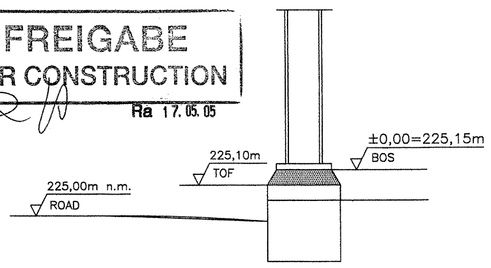

LEVELS

TOP OF INTERNAL ROADS:	225,00m
TOP OF FOUNDATION:	225,10m
BOTTOM OF STEEL STRUCTURE OR EQUIPMENT:	225,15m = ±0,00

POZNÁMKA
COMMENT

(XX) OZNAČENIE ZAŤAŽENÍ PODĽA VÝKRESU Č. 792.87291
IDENTIFICATION LOADS ACCORDING TO DRAWING No. 792.87291

ROŠT SP330-34/38-3 POZINKOVANÝ, LEMOVANÝ
GRATING SP330-34/38-JGALVANISED, FLANGED

PLANT NORTH

±0,0=225,15 m n.m. Jadran

PROJEKT PRE REALIZÁCIU STAVBY SPRACOVANÝ POD z.č.3821.2.003.OK-02
CONSTRUCTION DESIGN PREPARED UNDER No.3821.2.003.OK-02

REV	DATE	NAME	CHECKED	HISTORY FILE
B				
A				
0	16.05.2005	ING.LOŠONSKÁ	ING.PAVLÍČKO	

HPK engineering a.s.

AIR LIQUIDE

JOB CODE: K70101
REFERENCE: ASU No.9 KOŠICE

SCALE 1:50,1:20,1:10 | ORIGINAL FORMAT A0
SHEET: 002 | OF 002 SHEETS

REPLACES: 79_____
REPLACED BY: 79_____

TITLE: UNIT 7 FRONT END/CONSTRUCTION DESIGN
SO 003 – PRÍPRAVA VZDUCHU
SO 003 – AIR PREPARATION
PLNÁ PRE POTRUBIA/FRAME FOR PIPELINES

DRAWING NO.: 792.87712 | REV. 0